PRODUCED BY AN AUTODESK EDUCATIONAL PRODUCT

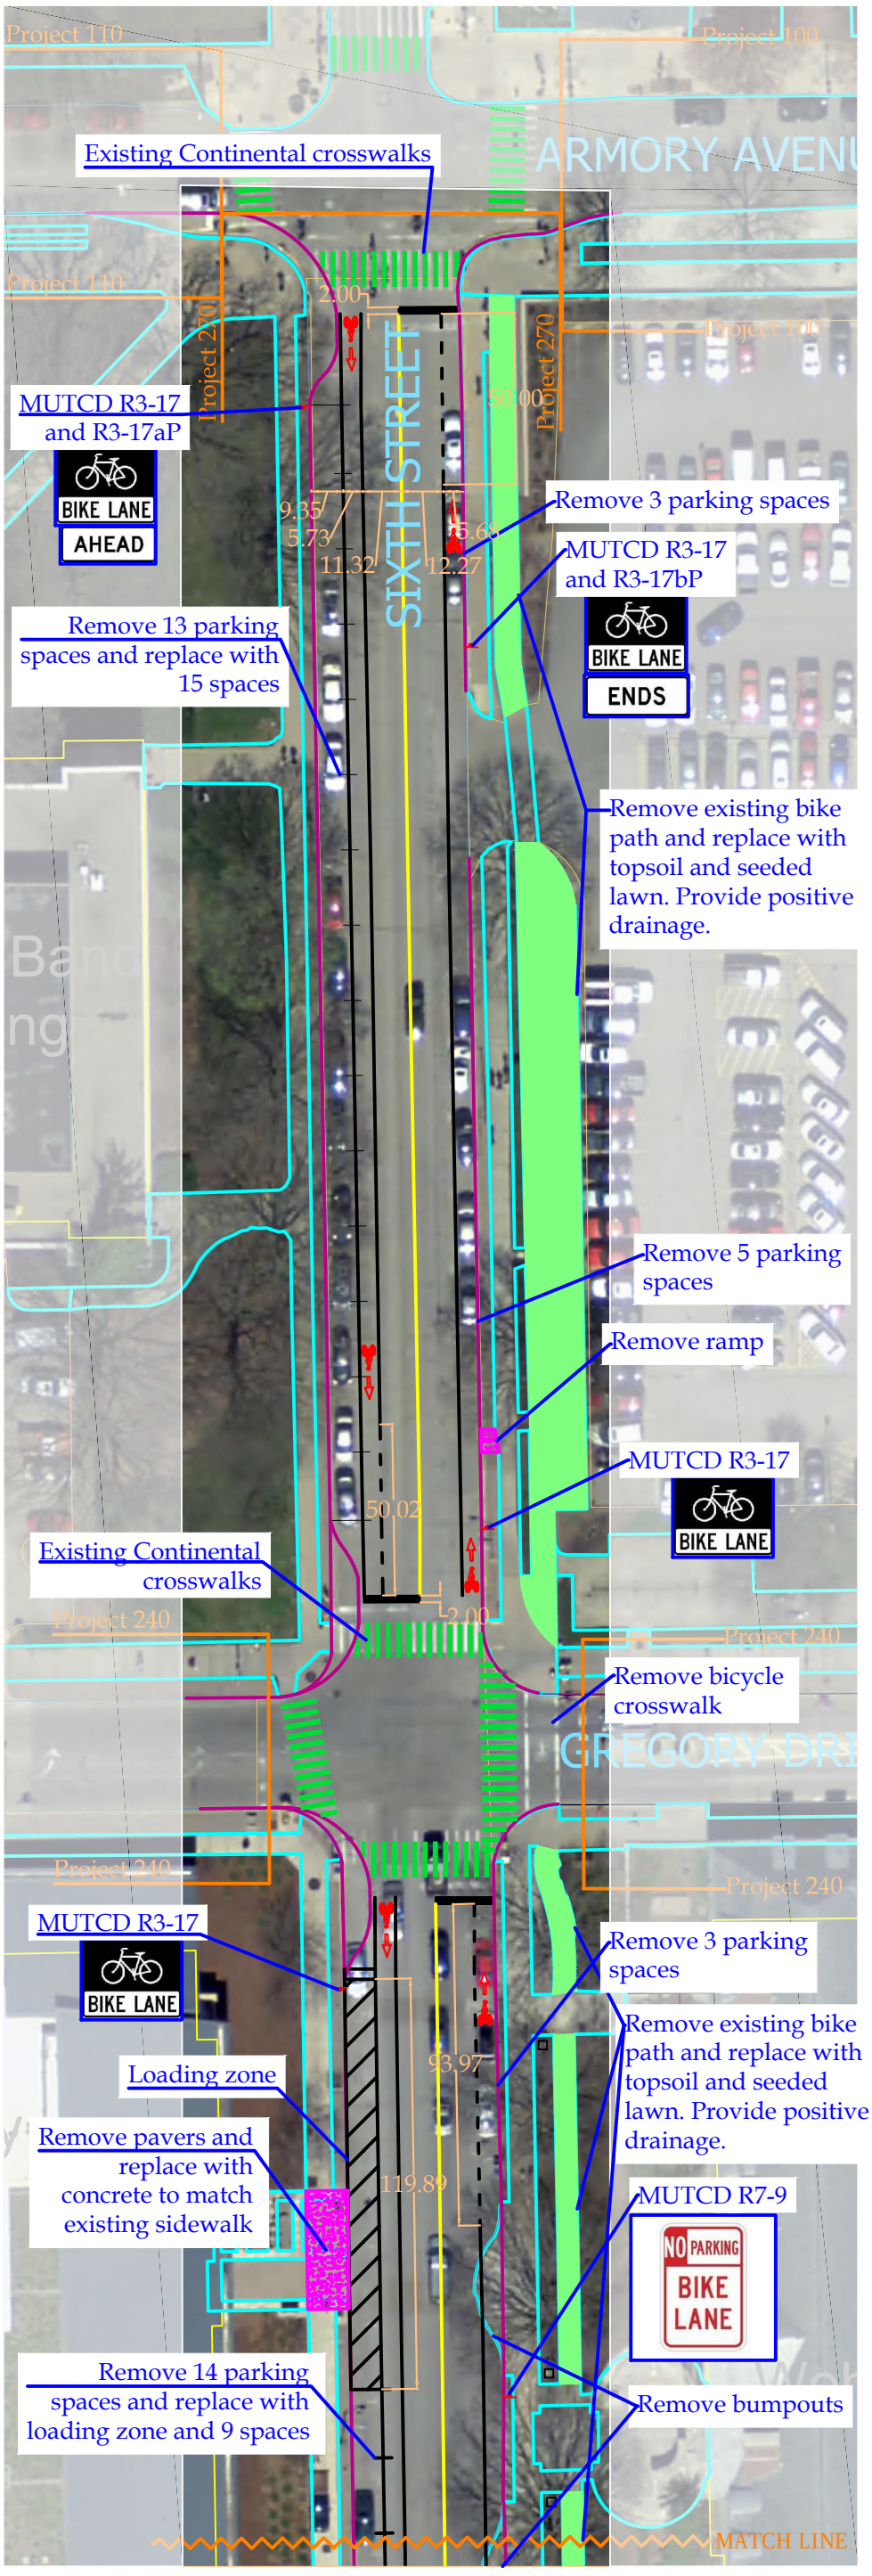

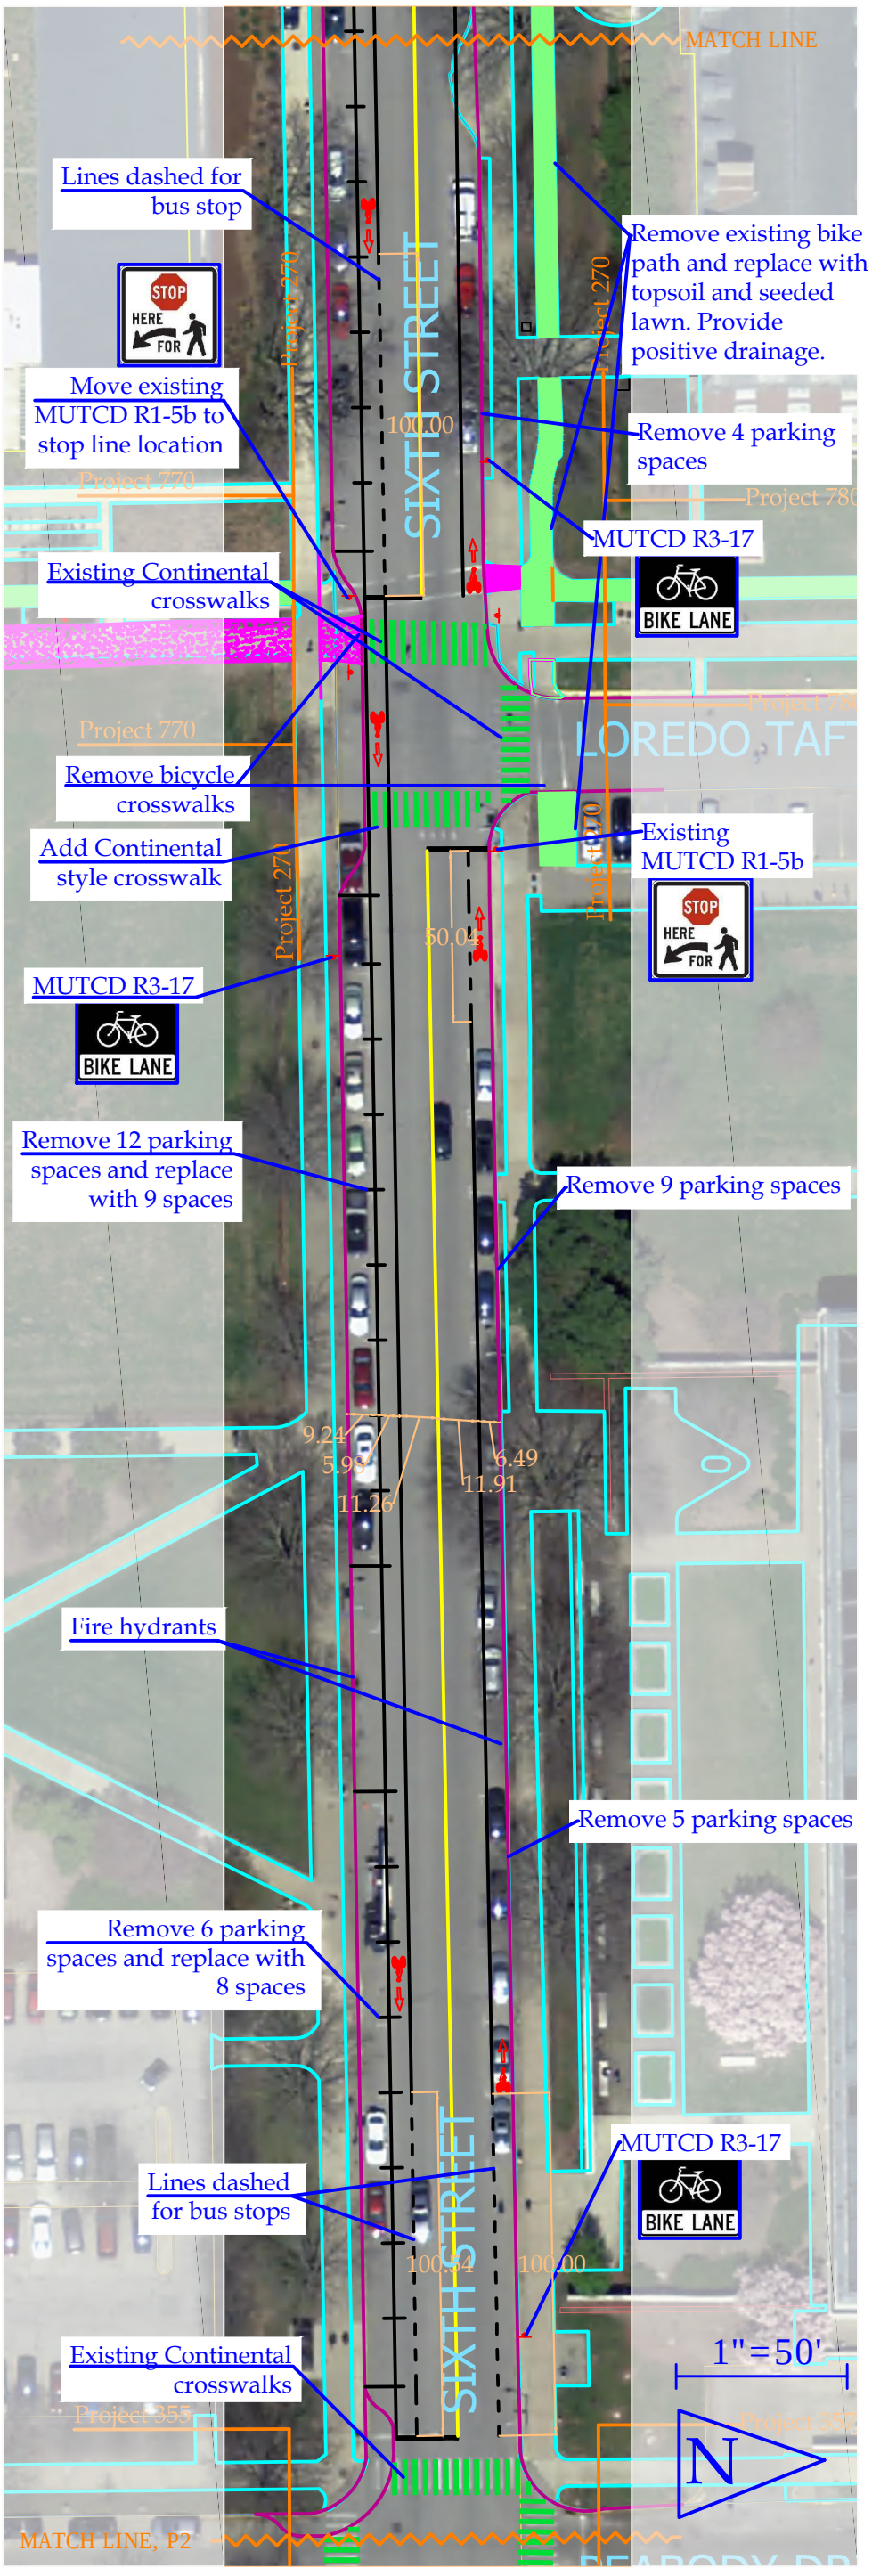

PRODUCED BY AN AUTODESK EDUCATIONAL PRODUCT

Facilities & Services ILLINOIS UNIVERSITY OF ILLINOIS AT URBANA-CHAMPAIGN	Drawing by: Holly Nelson	Project Number: 270
	Date: 2/10/2012	Drawing Number: 1/2
	Scale: 1" = 50'	Description: Sixth from Armory to Pennsylvania

PROPOSED CAMPUS BICYCLE NETWORK

PRODUCED BY AN AUTODESK EDUCATIONAL PRODUCT