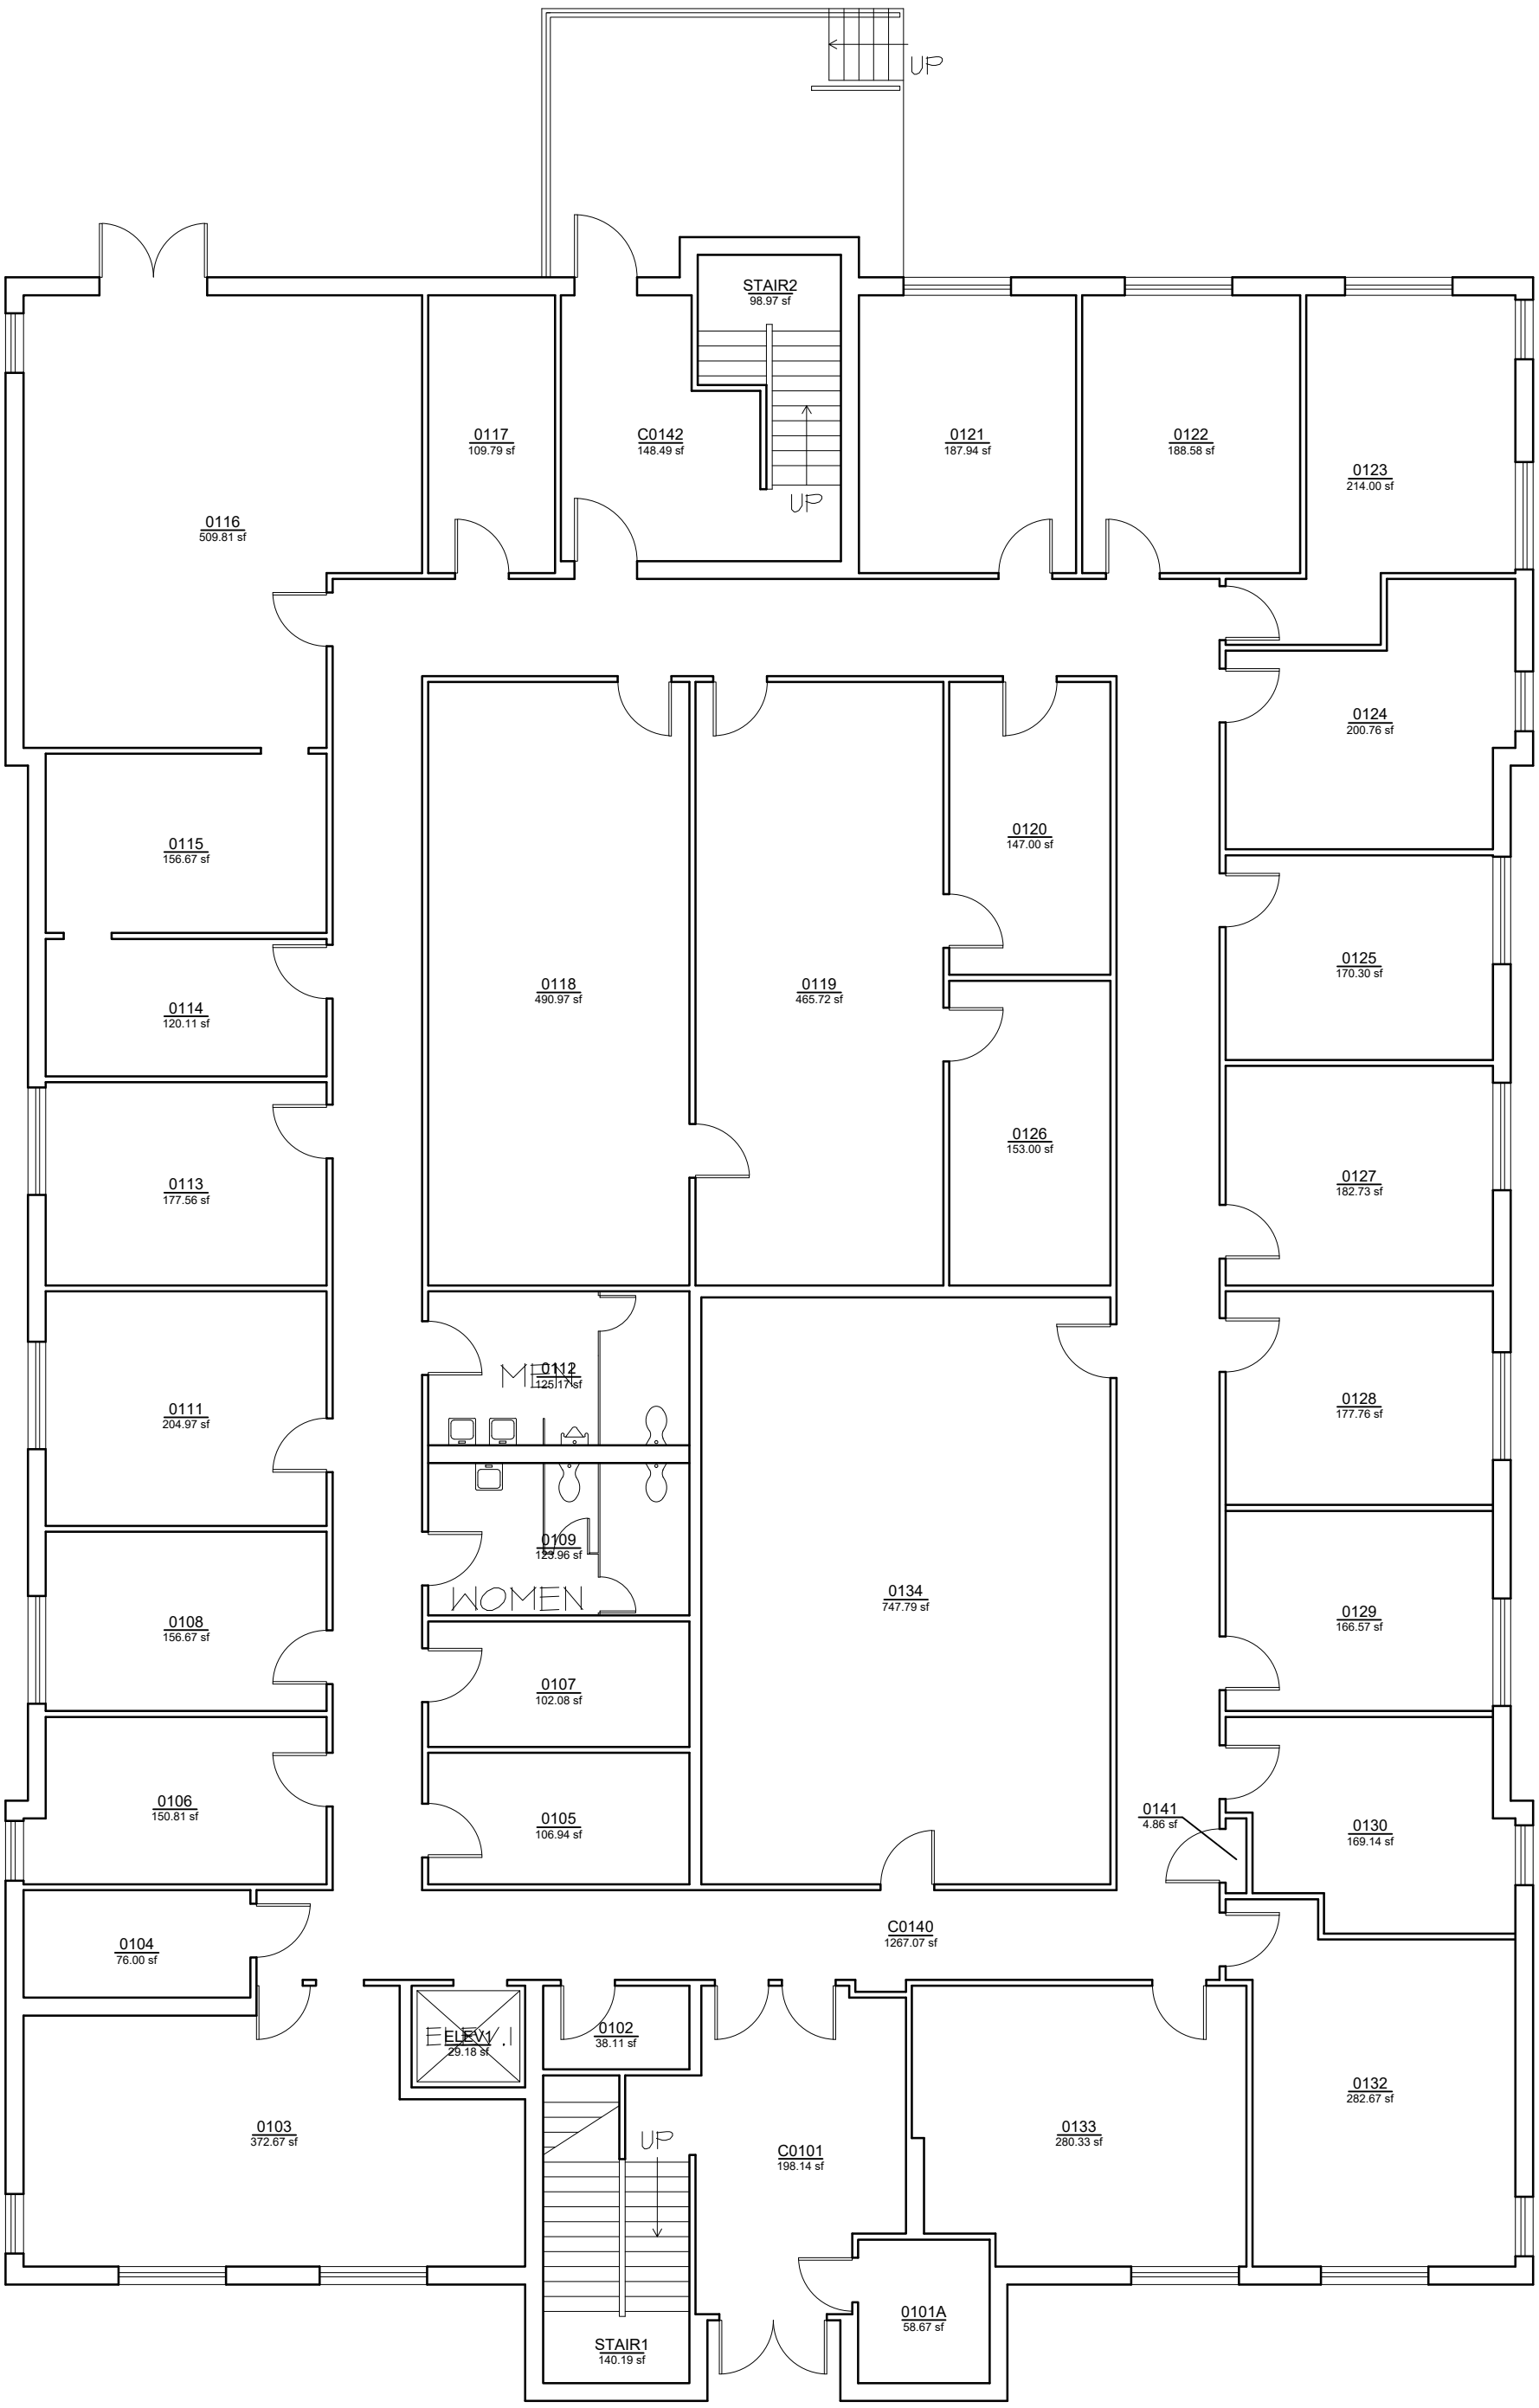

FIRST FLOOR PLAN

Facilities & Services
UNIVERSITY OF ILLINOIS URBANA-CHAMPAIGN

NAME OF STRUCTURE:

ASTRONOMY BUILDING

UNIVERSITY OF ILLINOIS AT URBANA-CHAMPAIGN

FILE NAME:	FLOOR:
B0300-01.DWG	FIRST
DATE PRINTED:	UIUC BLDG. #
05 NOV 2021	#0300